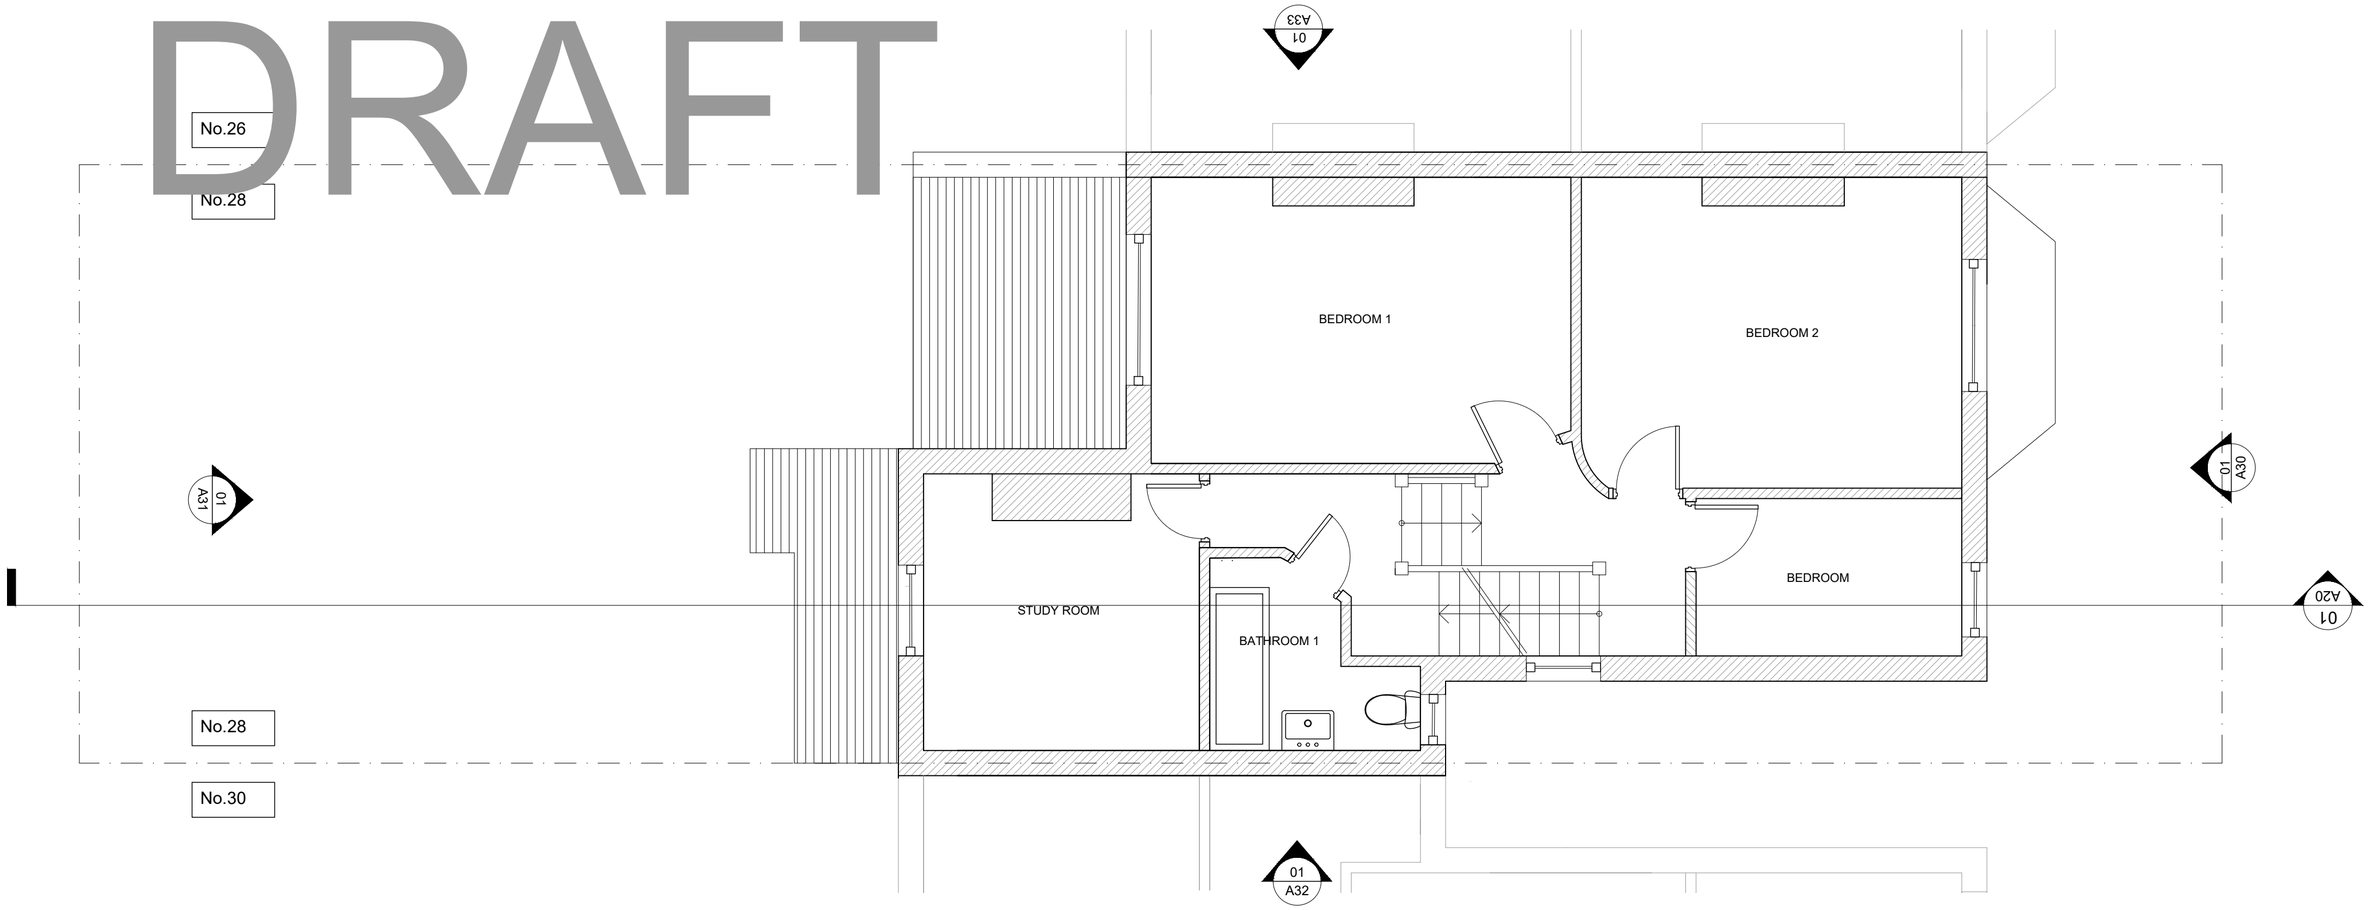


# 01 First Floor Existing Plan

1:50

General Notes

1. Do not scale drawings. Dimensions govern.
2. All dimensions are in millimetres unless noted otherwise.
3. All dimensions shall be verified on site before proceeding with the work.
4. P+P ARCHITECTS shall be notified in writing of any discrepancies.
5. Any areas indicated on this sheet are approximate and indicative only.
6. All individual elements as shown on the drawing to be made from single jointless fabricated formwork sections, no on-site joints.

| Rev. | Reason For Issue | Date | Issue Reason | Chk |
|---|---|---|---|---|
| 00 | Title | | | |


Design Consultant:
P+P ARCHITECTS
27 Milford Mews, SW16 2UA
07876063418
michele@pplusparchitects.com


Project
28 Trossachs Road
SE22 8PY
London, UK

Client
Jimmy Chua

Title
First Floor Existing Plan

| Project No. | Scale @ A2 | Date | Originator | Number | Revision |
|---|---|---|---|---|---|
| 193 | 1:50 | 25/05/23 | SA | 193-A12 | 00 |

$$$SYTIME$$$